[redacted]

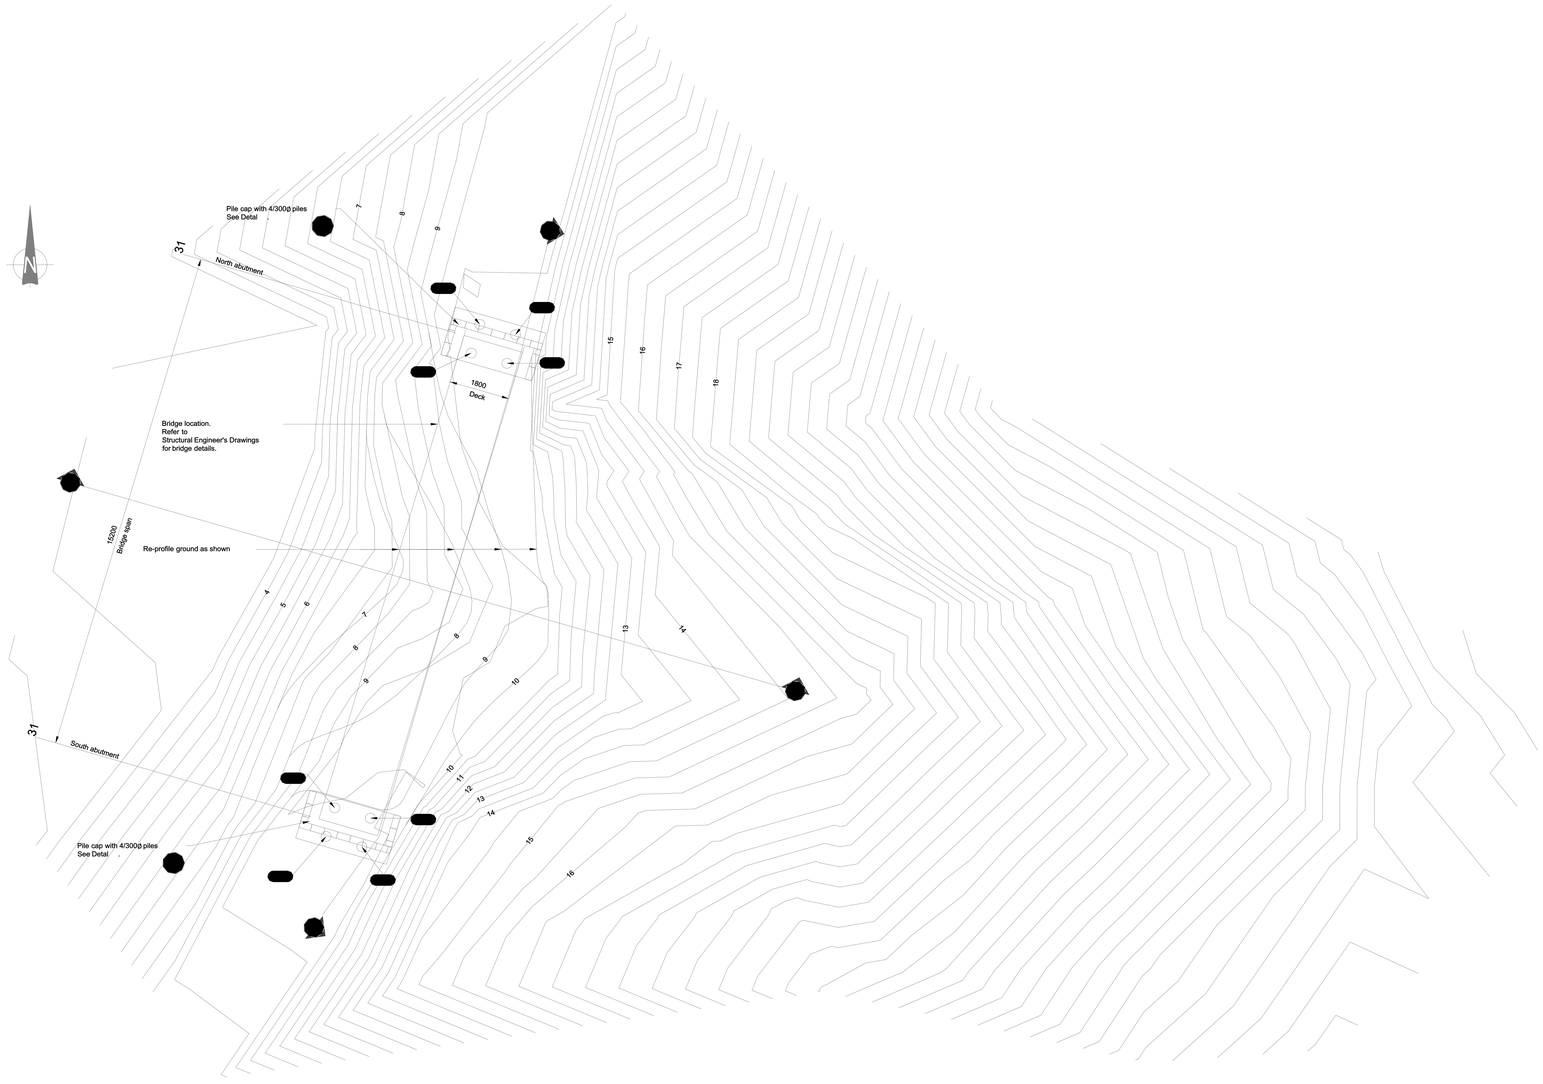

PILE SETOUT POINTS

1	-11.96 mN	-246.81 mE
2	-12.27 mN	-245.76 mE
3	-12.82 mN	-247.07 mE
4	-13.13 mN	-246.01 mE
5	-26.54 mN	-251.10 mE
6	-26.85 mN	-250.05 mE
7	-27.40 mN	-251.36 mE
8	-27.71 mN	-250.30 mE

Coordinates to RPC survey reference point

BRIDGE LAYOUT PLAN

SCALE 1:200

SCALE 1:100

0 1 2 3 4 5 (m)

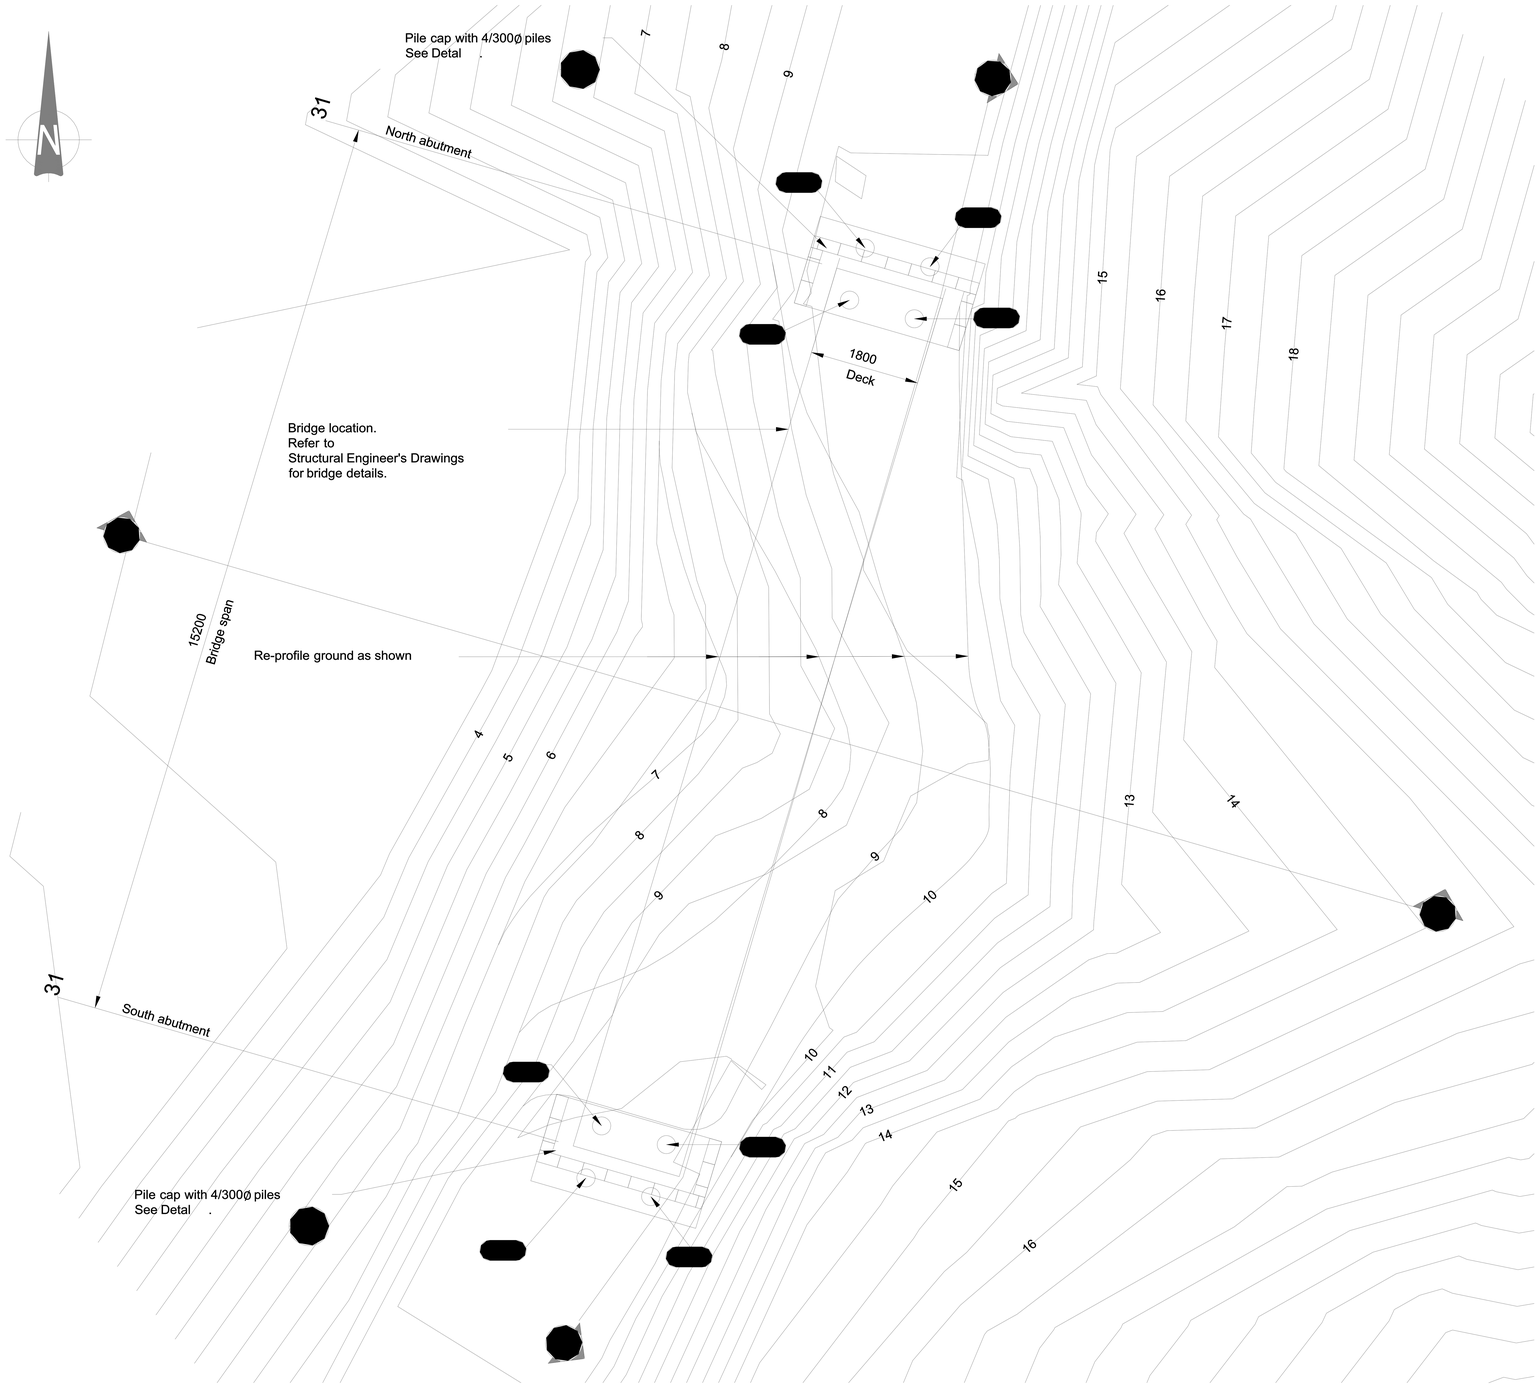

PILE SETOUT POINTS

1	-11.96 mN	-246.81 mE
2	-12.27 mN	-245.76 mE
3	-12.82 mN	-247.07 mE
4	-13.13 mN	-246.01 mE
5	-26.54 mN	-251.10 mE
6	-26.85 mN	-250.05 mE
7	-27.40 mN	-251.36 mE
8	-27.71 mN	-250.30 mE

Coordinates to RPC survey reference point

[redacted]

BRIDGE LAYOUT PLAN

SCALE 1:100

SCALE 1:100

0 1 2 3 4 5 (m)

REVISION DESCRIPTION	BY	DATE
B Consent Issue		
A Client Review		

DESIGNED :	MOB	Jun.11
DRAWN :	DWM	Jun.11
DESIGN CHECKED :	MOB	Apr.11
DRAFTING CHECKED :	MOB	Apr.11
CADFILE : \\851455-10.dwg		
APPROVED :		

NOT FOR CONSTRUCTION

This drawing is not to be used for construction purposes unless signed as approved

COPYRIGHT ON THIS DRAWING IS RESERVED

NOTES :

1. All dimensions are in metres unless noted otherwise.
2. Site survey provided by RPC Consultants Ltd.

REFERENCE :

Tonkin & Taylor
Environmental and Engineering Consultants
Level 1, 36 Grey Street, Tauranga
Tel. (07) 571 7360. Fax: (07) 571 7390
www.tonkin.co.nz

[redacted]

CLIENT, PROJECT
TAURANGA CITY COUNCIL
MAUAO SLIP 5 - FOOTBRIDGE DESIGN

TITLE
BRIDGE ABUTMENT
Site Setout Plan

SCALES (AT A3 SIZE)	DWG. No.	REV.
1:100	851455.002-10	B